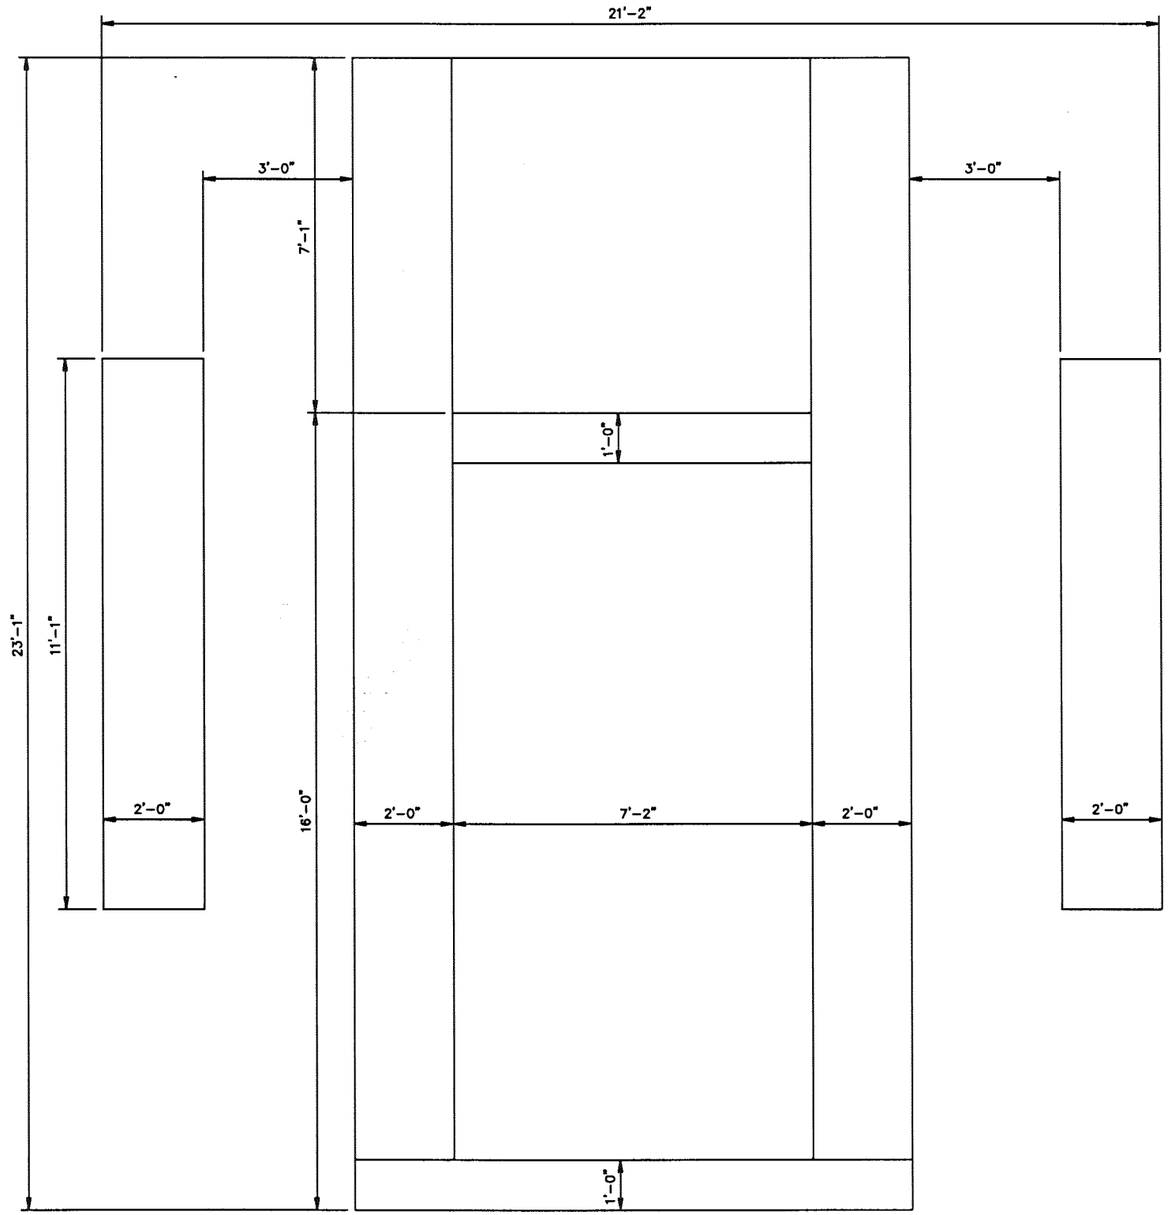

12" 6" 0 1' 2' 3'

3/4"=1'-0"

Reference Old drawing number:

REV	DESCRIPTION	DRAWN	CHKD	APPROVED

UNITED STATES DEPARTMENT OF ENERGY
SOUTHWESTERN POWER ADMINISTRATION
TULSA, OKLAHOMA

SPRINGFIELD SUBSTATION
TRANSFORMER #2 EXISTING
FOOTING DETAILS

SCALE	NOTED
DRAWN	GBJ
DESIGNED	CV
CHECKED	CV
APPROVED	

DRAWING NUMBER: 1021-E7408-A

FILE NAME: E7408-A

SHEET NUMBER: 1 OF 1

Border name: A1AS_201
Last Edited: 05/17/04 10:24:20 Size: 36 x 24
brian.johnson Last File Name: \\Pegasus\Drawings\Electrical_Stations\Springfield\J28550_-_Skeeton_Substation_Transformer_-_Carlos_Valencia\E7408-A_SPF.dwg